FilmL.A., Inc.
6255 W Sunset Blvd, 12th Floor
Hollywood, CA 90028
t: (213)977-8600 - f: (213)977-8601
www.filmla.com

Summary Information

Permit No: F00148343-B **Type of Permit:** FILMING **Release Date:** 02/21/2019

Production Company CBS CORPORATION

Insured Company Name CBS CORPORATION
Contact Phone No. 1 323-956-2200
Contact Phone No. 2
Fax
Address 4024 RADFORD AVE
STUDIO CITY, California 91608

Production Title JANE THE VIRGIN

Type of Production TV Sitcom

Producer Luis Able

Director Melanie Mayron

1st AD n/a n/a

Production Manager n/a n/a

FilmL.A. Coordinator Naomi Kajiyama

Location Manager Tano Tropia
Primary Phone Mobile - 310-722-6500
Secondary Phone

Location Assistant John Brown
Primary Phone Mobile - 562-605-0265
Secondary Phone

Fees

FILMLA NON-REFUNDABLE FILM PERMIT RIDER FEE	$109.00

Total Permit Fee $109.00

Number of Locations 1

NOT A PERMIT

FilmL.A., Inc.
6255 W Sunset Blvd, 12th Floor
Hollywood, CA 90028
t: (213)977-8600 - f: (213)977-8601
www.filmla.com

Summary Information — Location

Permit Number	F00148343-B	**Location Manager**	Tano Tropia
Production Company	CBS CORPORATION	Primary Phone	Mobile - 310-722-6500
Insured Company	CBS CORPORATION	Secondary Phone	
Production Title	JANE THE VIRGIN		

Location Address 12418 Verdi St, Los Angeles, CA, 90066

Location Type Private Residence

Prep Dates 2/19/2019 - 2/19/2019 07:00 - 19:00 1 day

Film Dates 2/20/2019 - 2/20/2019 12:00 - 23:00 1 day

Strike Dates 2/21/2019 - 2/21/2019 07:00 - 19:00

Open or Closed to the Public Closed

Generic Conditions

*Certain service and personnel fees required by jurisdictional agencies are not collected by FilmL.A. Any such fees must be paid directly to the appropriate agency, and a separate invoice will be provided to the permittee.
All travel lanes and bike lanes shall be closed per the WATCH manual.
Community Survey Obtained
May not interfere with adjacent traffic lanes or adjacent bike lane
Must Maintain 5' Clearance on Sidewalks/Walkways
Must maintain local/emergency access
No cast or crew parking on area streets
No crossovers allowed on street without prior approval.
No interference with merchant activity.
No interference with pedestrian traffic
Number of uniformed officers listed on the permit is a minimum requirement.
Permittee remains responsible for deploying a sufficient number of uniformed officers to provide traffic and crowd control to ensure the safety of the film crew and the public.
Traffic control must be done in accordance w/MUTCD
Uniformed officers shall have a copy of the film permit in their possession and are required to confirm that all traffic control signage devices are in place.

Please see attached document CBS.Jane.148343.BraddockNS.pdf

Equipment on Location

Type	Quantity
5 or 10 ton trucks	7
Cast/Crew vehicles	65
Generator	1

Personnel on Location

Type	Quantity
Cast	5
Crew	75
Extras	5
Off-Duty/Retired	1

NOT A PERMIT

FilmL.A., Inc.
6255 W Sunset Blvd, 12th Floor
Hollywood, CA 90028
t: (213)977-8600 - f: (213)977-8601
www.filmla.com

Summary Information — Location

Permit Number F00148343-B
Production Company CBS CORPORATION
Insured Company CBS CORPORATION
Production Title JANE THE VIRGIN

Location Manager Tano Tropia
Primary Phone Mobile - 310-722-6500
Secondary Phone

Honey Wagons	1
Portable restrooms	1
Stakebed Trucks	7
Trailers	5
Vans	4

LAPD Officer(s)

Filming Activities Equipment on sidewalk & street; Equipment on sidewalk only.; Equipment on sidewalk, in curb lane & across street; Interior Dialogue; additional prep - 2/20 - 7am to 12pm;

Jurisdiction **Political:** Los Angeles City - Council District 11 **Police:** Los Angeles Police Department **Fire:** Los Angeles City

Thomas Guide **Page:** 672 **Grid:** E6

Parking

Base Camp
Location Type : Other Location
MARINA DEL REY MS
12500 Braddock Dr, Los Angeles, CA, 90066

Crew Parking
Location Type : Other Location
13477 Fiji Way, Marina del Rey, CA, 90292

Parking Notes
Cast/Crew parking at Marina Del Rey Lot #2 (210 spaces) 2/20 0430-2359 hrs

Not permitted to use docks, launching lanes or harbor waters. Must park within marked parking stalls and display all parking receipts to avoid citations. Must not block boat washdown units in lot. Must not impede ingress and egress of parking lot entrance, exit or traffic ways. Must not impede public use of launching lanes.

NOT A PERMIT

Permit #F00148343-B

Ⓢ TRAFFIC SIGNAL

● TRAFFIC CONE

TYPE I W/ SIGN

HIGH LEVEL WARNING DEVICE

ALL TRAFFIC CONTROL WILL BE INSTALLED TO MEET OR EXCEED THE LATEST CA-MUTCD MINIMUM REQUIREMENTS

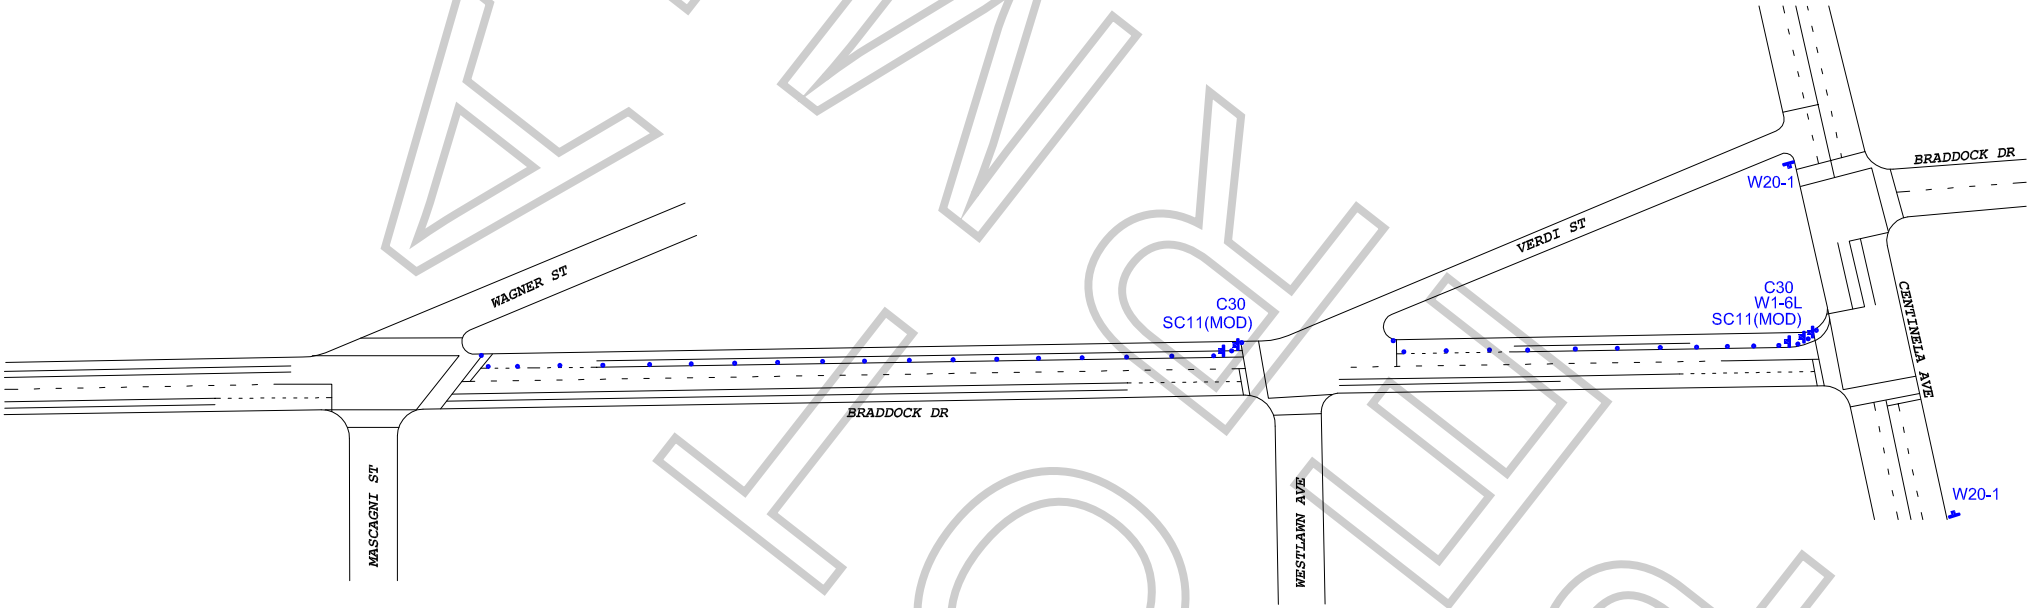

FINAL COPY

WORK ZONE TRAFFIC CONTROL PLAN
GENERAL NOTES

1. DATE/TIME: 2-20-19 FROM 07:00 HOURS TO 22:00 HOURS.

2. ALL SIGNING, STRIPING, AND TRAFFIC CONTROL DEVICES SHALL CONFORM TO THE (CURRENT) STATE OF CALIFORNIA DEPARTMENT OF TRANSPORTATION (CALTRANS) STANDARD PLANS AND STANDARD SPECIFICATIONS, CALIFORNIA MUTCD, AND ANY ADDENDUMS THERETO, AND AS SHOWN ON THESE PLANS, SYMBOLS AND ABBREVIATIONS USED ARE SHOWN ON CALTRANS STANDARD PLANS.
3. THERE WILL BE NO INTERFERENCE WITH TRAFFIC SIGNALS OR CROSSWALKS.
4. CONES WILL BE 28" MINIMUM HEIGHT AND HAVE REFLECTORIZED SLEEVES FOR NIGHT WORK.
5. POLICE WILL DIRECT TRAFFIC IF NECESSARY.

TCP FOR:	JANE THE VIRGIN
LOCATION:	N/S CURB & BIKE LANE - BRADDOCK DR FROM CENTINELA TO MASCEGNI ST LOS ANGELES, CALIFORNIA
CONTACT:	BRIAN ESCOBAR OFFICE# 323-579-1175 TANO TROPIA PH# 310-722-6500
	JCL TRAFFIC SERVICES (213) 622-9775 C31-CA Lic # 805357
DATE / REVISIONS	DRAFTER: MARIO MENJIVAR SCALE: N.T.S. FILM LA: NK